Exhibit D.

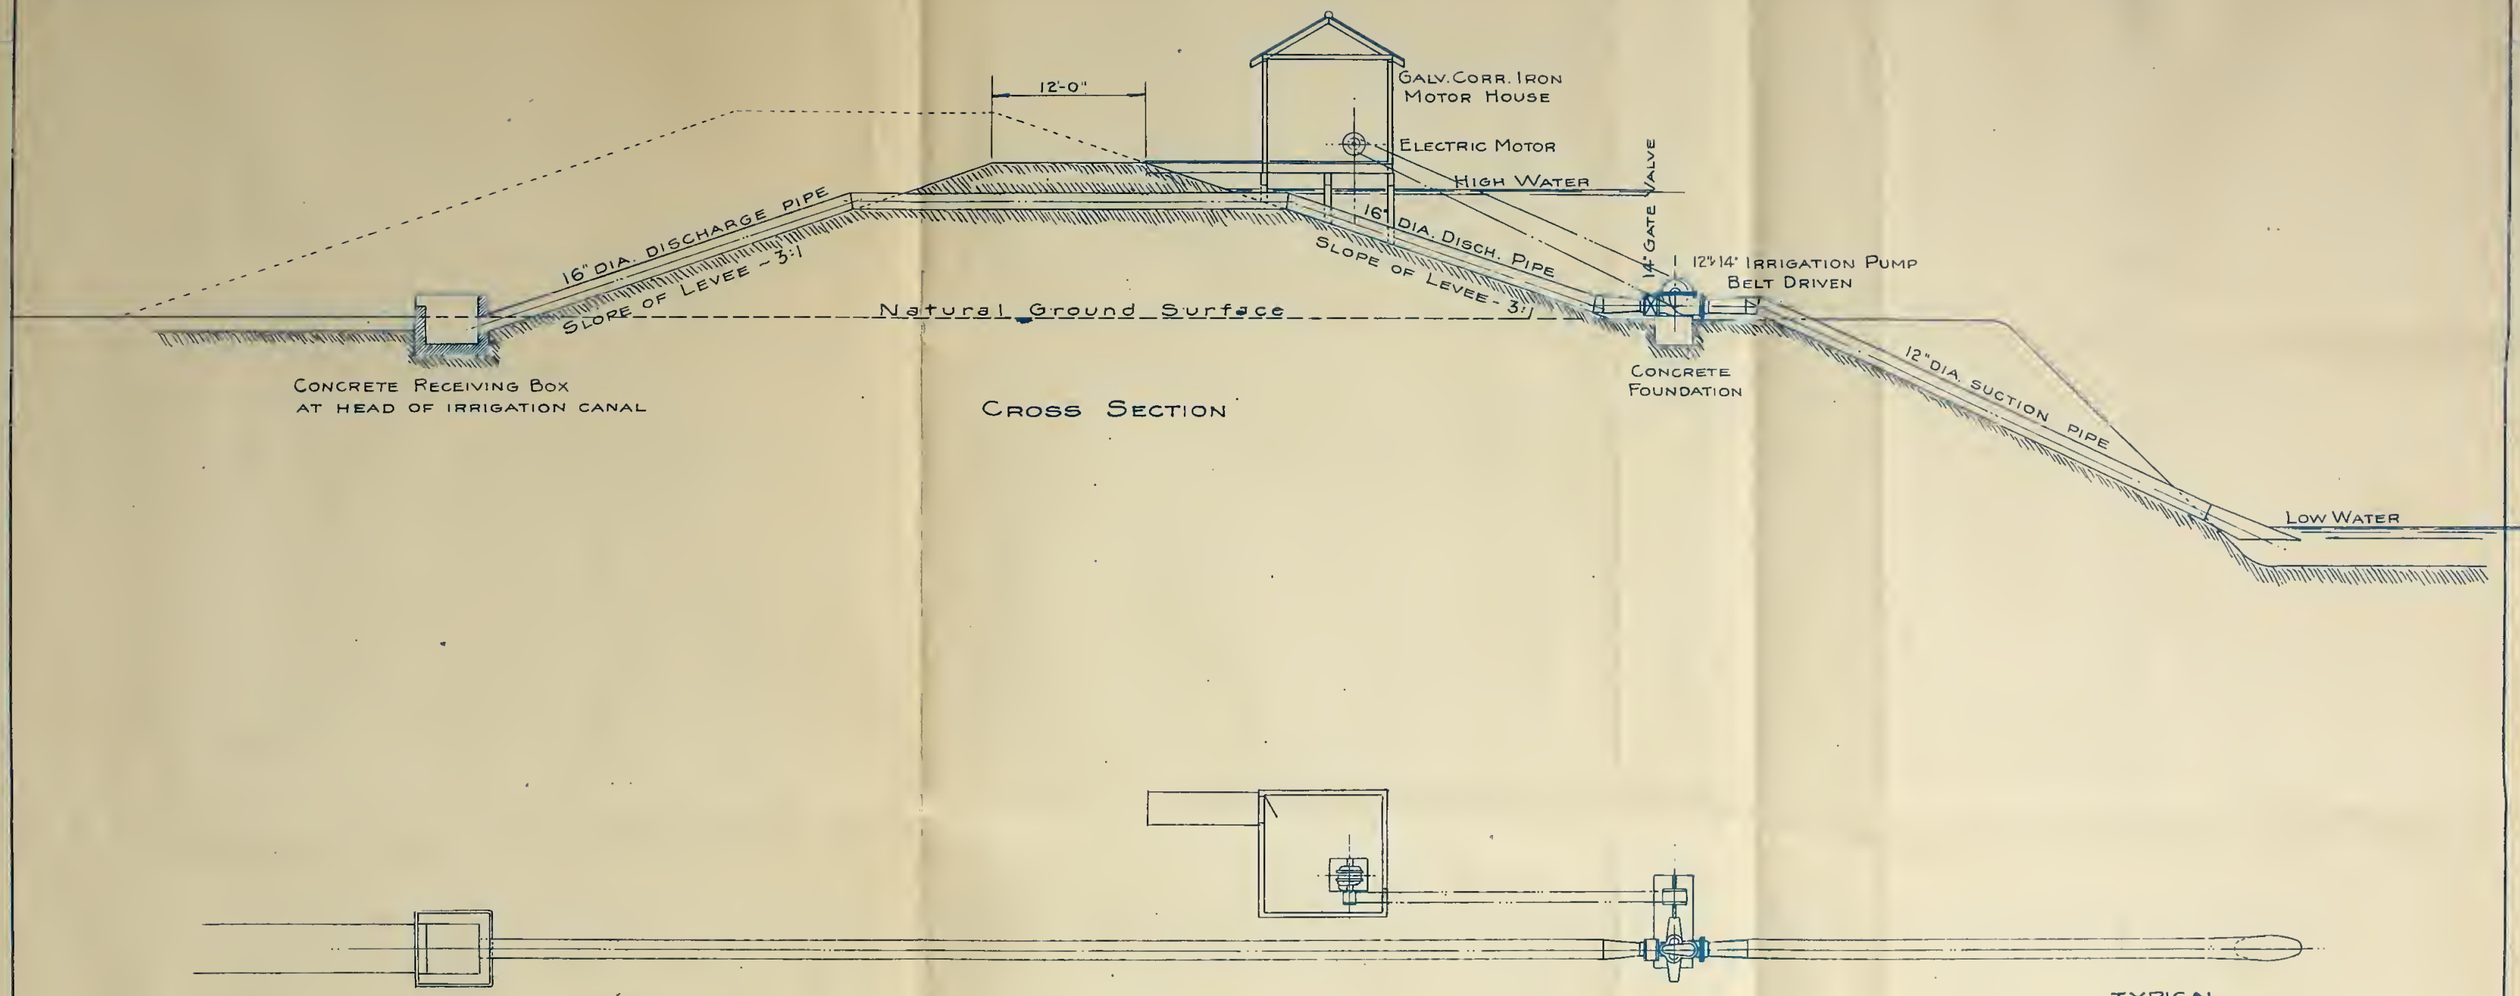

Cross Section

Plan

TYPICAL
IRRIGATION PUMPING PLANT
FOR
ISLAND RECLAMATION DISTRICT Nº 2062
A. O. STEWART, PRESIDENT
LOCATION SHOWN ON EXHIBIT "B"
SCALE - 1" = 10'

San Francisco
Feb. 13, 23.
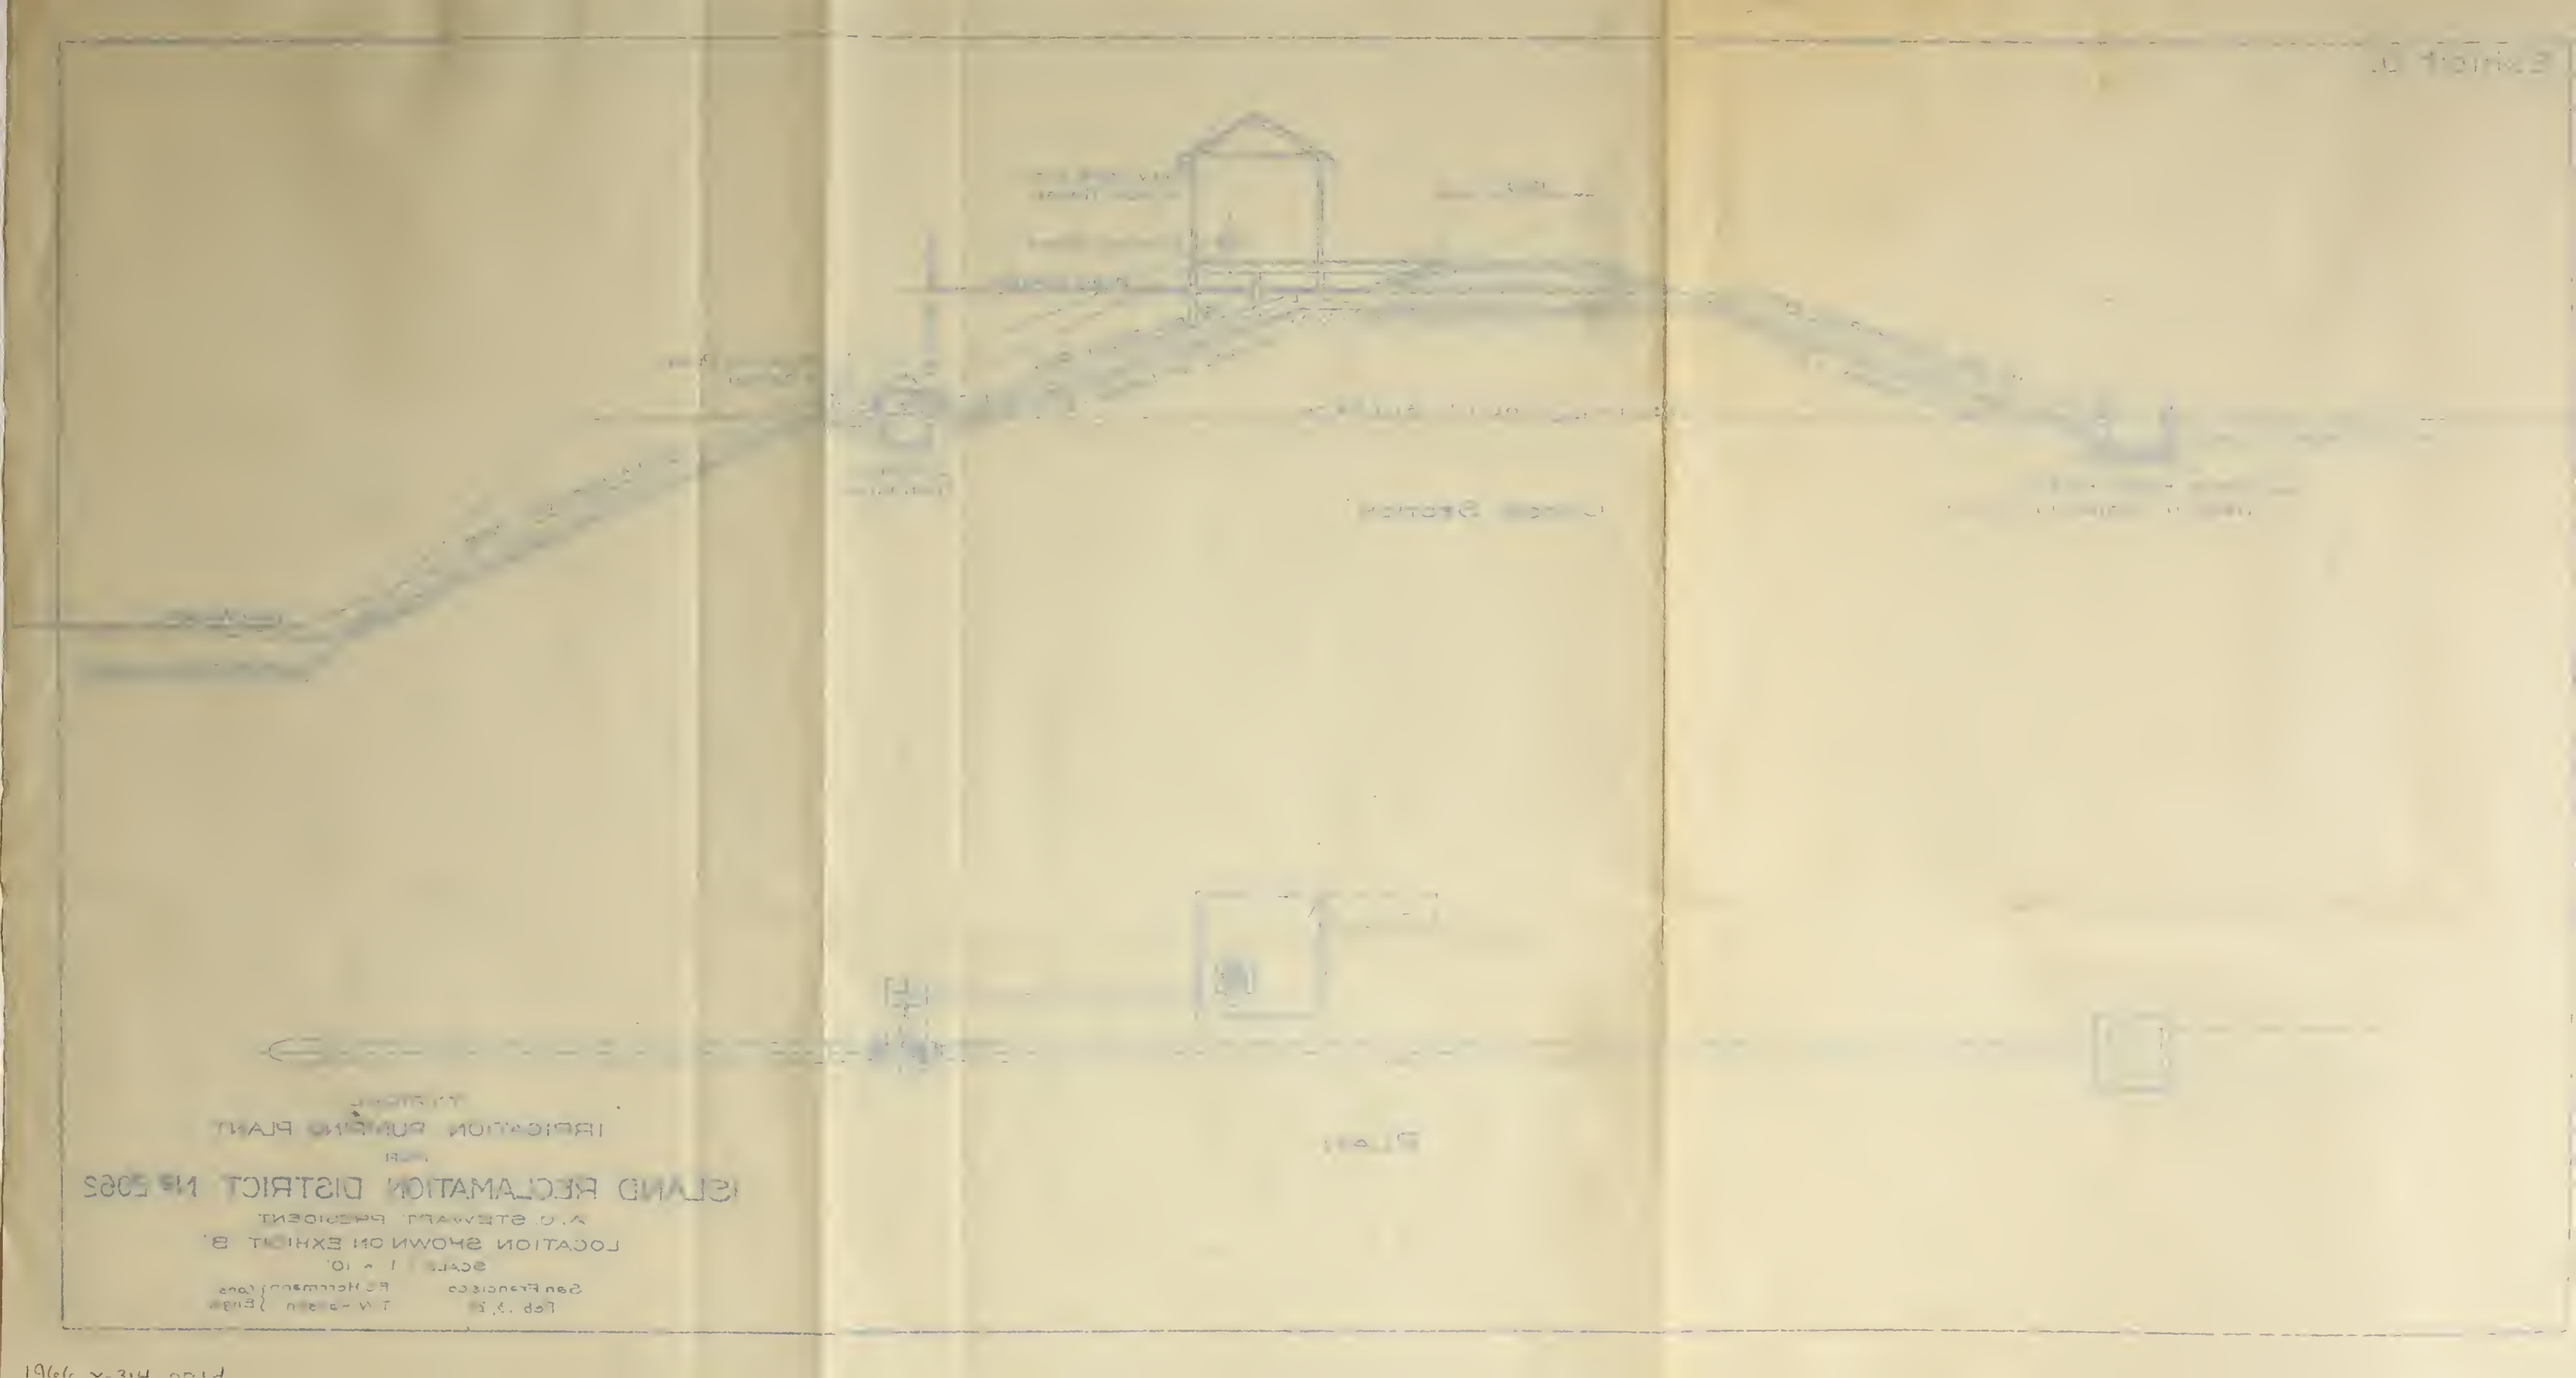
F.C. Herrmann } Cons.
T.W. Ranson } Engs.